



Permit #F00136612-A

FilmL.A., Inc.
6255 W Sunset Blvd, 12th Floor
Hollywood, CA 90028
t: (213)977-8600 - f: (213)977-8601
www.filmla.com

Summary Information

Permit No: F00136612-A

Type of Permit: FILMING

Release Date: 04/17/2018

Production Company POSSIBLE PRODUCTIONS

Insured Company Name CBS CORPORATION

Contact Phone No. 1 310-244-4117

Contact Phone No. 2

Fax

Address 10202 W. WASHINGTON BLVD., LOY
BUILDING
CULVER CITY, California 90232

Production Title I'M DYING UP HERE SEASON 2

Type of Production TV Sitcom

Producer Nan Bernstein Adam Davidson

Director Adam Davidson

1st AD Jesse Sternbaum

Production Manager Nan Bernstein

FilmL.A. Coordinator Cody Penwell

Location Manager Richard DiPatri

Primary Phone Mobile - 323-854-6934

Secondary Phone

Location Assistant n/a n/a

Primary Phone Mobile - 310-840-3595

Secondary Phone

Fees

FILMLA NON-REFUNDABLE FILM PERMIT RIDER \$105.00
FEE

Total Permit Fee \$105.00

Number of Locations 1



FilmL.A., Inc.
6255 W Sunset Blvd, 12th Floor
Hollywood, CA 90028
t: (213)977-8600 - f: (213)977-8601
www.filmla.com

Summary Information**Location****Location 1 of 1****Page 1 of 3**

Permit Number	F00136612-A	Location Manager	Richard DiPatri
Production Company	POSSIBLE PRODUCTIONS	Primary Phone	Mobile - 323-854-6934
Insured Company	CBS CORPORATION	Secondary Phone	
Production Title	I'M DYING UP HERE SEASON 2		

Location Address 6449 Lankershim Blvd, North Hollywood, CA, 91606**Location Type** Cafe**Prep Dates** 4/15/2018 - 4/16/2018 07:00 - 19:00 2 days**Film Dates** 4/17/2018 - 4/17/2018 09:00 - 23:00 1 day**Strike Dates** 4/18/2018 - 4/18/2018 07:00 - 19:00**Open or Closed to the Public** Closed

Generic Conditions

- *Certain service and personnel fees required by jurisdictional agencies are not collected by FilmL.A. Any such fees must be paid directly to the appropriate agency, and a separate invoice will be provided to the permittee.
- *LA CITY AND/OR LA COUNTY FIRE CHECKLIST ATTACHED TO FINAL PERMIT. THE PERMITEE IS RESPONSIBLE FOR COMPLETING CHECKLIST PRIOR TO FILMING ACTIVITY AT THIS LOCATION. NON COMPLIANCE MAY RESULT IN ASSIGNMENT OF A FIRE OFFICER.
- All closures impacting sidewalks must be implemented per WATCH manual, CA MUTCD TA-28 & TA-29
- Community Survey Obtained
- Equipment staging and vehicles may park on one side of the street only.
- Must Maintain 5' Clearance on Sidewalks/Walkways
- Must maintain local/emergency access
- No cast or crew parking on area streets
- No interference with merchant activity.
- No stopping and setting up in residential areas before 7am or after 10pm without prior approval
- No stopping or setting up in front of merchants or residents without prior approval
- Number of uniformed officers listed on the permit is a minimum requirement.
- Permittee remains responsible for deploying a sufficient number of uniformed officers to provide traffic and crowd control to ensure the safety of the film crew and the public.
- Traffic control must be done in accordance w/MUTCD
- Traffic Officers Required
- Uniformed officers shall have a copy of the film permit in their possession and are required to confirm that all traffic control signage devices are in place.

Please see attached documents Lankershim Blvd btwn Hamlin St & Gilmore St WS Alt curb & curb+1 - Dying Up Here.pdf



FilmL.A., Inc.
6255 W Sunset Blvd, 12th Floor
Hollywood, CA 90028
t: (213)977-8600 - f: (213)977-8601
www.filmla.com

Summary Information**Location****Location 1 of 1****Page 2 of 3**

Permit Number	F00136612-A	Location Manager	Richard DiPatri
Production Company	POSSIBLE PRODUCTIONS	Primary Phone	Mobile - 323-854-6934
Insured Company	CBS CORPORATION	Secondary Phone	
Production Title	I'M DYING UP HERE SEASON 2		

Agent_Letter-Dying_Up_Here.pdf
U26508.pdf

Equipment on Location	Type	Quantity	Personnel on Location	Type	Quantity
	5 or 10 ton trucks	4		Cast	5
	Cast/Crew vehicles	100		Crew	85
	Generator	1		Extras	60
	Portable restrooms	1		Off-Duty/Active	2
	Stakebed Trucks	4		LAPD Officer(s)	
	Vans	4		Spot Check	1

Filming Activities Atmospheric Smoke Effects; Equipment on property; Equipment on sidewalk, in curb lane & across street; Interior and exterior dialogue; Intermittent traffic control - 2 minutes standard; Note- removing parking sign and bike rack in front of Deli; Talent Smoking; Use of Stove;

Special Effects: F/X Permit # U26508

Type	No. Times Per Day	No. Takes Per Take
Fire Effects	1	1
Smoke effects	1	1

Description of F/X Scene: 3 ACTORS SMOKING, STOVE USE (NO MINORS), ATMOSPHERIC SMOKE;

PRE-PLUMBED STOVE, 3 PACKS OF CIGARETTES, WATER-BASED ATMOSPHERIC SMOKE

Jurisdiction **Political:** Los Angeles City - Council District 02

Police: Los Angeles Police Department

Fire: Los Angeles City

Thomas Guide **Page:** 532

Grid: H6

Coordinator Note *PRODUCTION IS NOT PERMITTED TO BYPASS, NOR TAMPER WITH ANY FIRE PREVENTION OR SMOKE DETECTION DEVICES WITHOUT THE DIRECT SUPERVISION OF AN LAFD FIRE SAFETY OFFICER.

Coordinator Note FILM SHOOT DATE: TUESDAY 4/17 (4AM - 11PM) LOCATION: 6449 LANKERSHIM BLVD - REMOVE 1 U SHAPED BIKE RACK AS SHOWN IN PICTURE ON MONDAY 4/16 - REINSTALL THE BIKE RACK ON WEDNESDAY



FilmL.A., Inc.
6255 W Sunset Blvd, 12th Floor
Hollywood, CA 90028
t: (213)977-8600 - f: (213)977-8601
www.filmla.com

Summary Information**Location****Location 1 of 1****Page 3 of 3****Permit Number** F00136612-A**Location Manager** Richard DiPatri**Production Company** POSSIBLE PRODUCTIONS**Primary Phone** Mobile - 323-854-6934**Insured Company** CBS CORPORATION**Secondary Phone****Production Title** I'M DYING UP HERE SEASON 2

4/18 CONTACT: STEVEN LEE (310) 303-4468

Coordinator Note FILM SHOOT DATE: TUESDAY 4/17 (4AM - 11PM) LOCATION: 6449 LANKERSHIM BLVD - REMOVE 1 "1 HOUR PARKING" SIGN AND 1 POST AT 6449 LANKERSHIM BLVD AS SHOWN IN PICTURE ON MONDAY 4/16 - REINSTALL THE SIGN AND THE POST ON WEDNESDAY 4/18 CONTACT: STEVEN LEE (310) 303-4468

Coordinator Note RIDER A ADDS SPECIAL FX

Parking Base Camp 6355 Bellingham Ave,
Location Type : Los Angeles, CA,
Other Location 91606

Crew Parking 6355 Bellingham Ave,
Location Type : Los Angeles, CA,
Other Location 91606

Parking Notes


Basecamp, Crew Parking, Breakfast catering (Parking Lot)
6355 Bellingham Avenue
North Hollywood, CA 91606

Catering
6444 Lankershim Blvd.
North Hollywood, CA 91606



ALL TRAFFIC CONTROL
WILL BE INSTALLED TO
MEET OR EXCEED THE
LATEST CA-MUTCD
MINIMUM REQUIREMENTS

- TRAFFIC SIGNAL
- TRAFFIC CONE
- TYPE I W/ SIGN
- FLASHING ARROW SIGN (FAS)

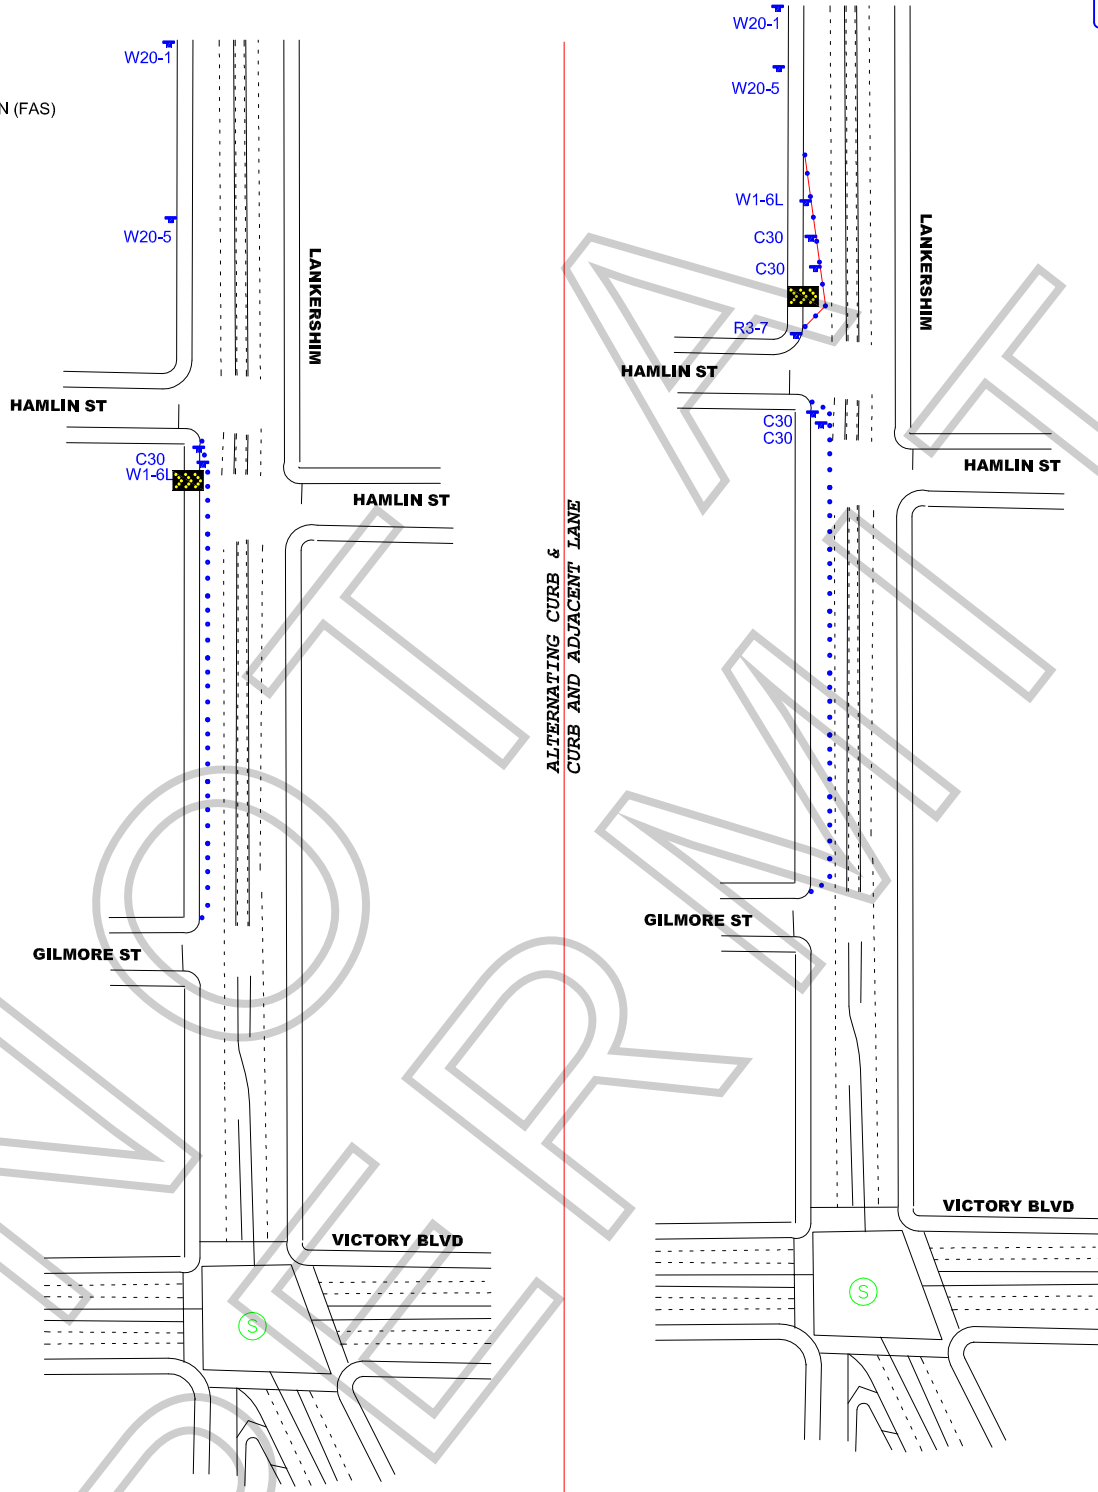

WORK ZONE TRAFFIC CONTROL PLAN GENERAL NOTES

- DATE/TIME:**
CURB: 4-17-18 FROM 09:00 HOURS TO 21:00 HOURS.
CURB & ADJACENT: 4-17-18 FROM 09:00 HOURS TO 15:00 HOUR & 19:00 HOURS TO 21:00 HOURS.
- ALL SIGNING, STRIPING, AND TRAFFIC CONTROL DEVICES SHALL CONFORM TO THE (CURRENT) STATE OF CALIFORNIA DEPARTMENT OF TRANSPORTATION (CALTRANS) STANDARD PLANS AND STANDARD SPECIFICATIONS, CALIFORNIA MUTCD, AND ANY ADDENDUMS THERETO, AND AS SHOWN ON THESE PLANS, SYMBOLS AND ABBREVIATIONS USED ARE SHOWN ON CALTRANS STANDARD PLANS.
- THERE WILL BE NO INTERFERENCE WITH TRAFFIC SIGNALS OR CROSSWALKS.
- CONES WILL BE 28" MINIMUM HEIGHT AND HAVE REFLECTORIZED SLEEVES FOR NIGHT WORK.
- POLICE WILL DIRECT TRAFFIC IF NECESSARY.

TCP FOR:		POSSIBLE PRODUCTIONS: "I'M DYING UP HERE"	
LOCATION:		W/S ALT. CURB & CURB AND ADJACENT LANE OF LANKERSHIM BLVD BTWN HAMLIN ST & GILMORE ST NORTH HOLLYWOOD, CALIFORNIA	
	CONTACT:	MIKE WEBSTER OFFICE # 323-264-7100 RICHARD DIPATRI PH# 323-854-6934	
	JCL TRAFFIC SERVICES (213) 622-9775 C31-CA Lic # 805357		
DATE	REVISIONS	DRAFTER: MARIO MENJIVAR	
		SCALE: N.T.S.	
		FILM LA: CP	

Print # 001300127

Appointment of Stanley Permit Services As Authorized Agent and Representative

I certify that I am a representative of CBS Corporation ("Principal") and am authorized to enter into binding contractual agreements on its behalf. I further certify that I am authorized by Principal to appoint other representatives and agents for Principal and to give such representatives and agents authority to enter into and bind Principal to agreements relating to the issuance of and compliance with location film (e.g. theatrical, television, commercial and other motion picture filming) and still photographic permits, including the permits themselves and any riders to such permits. Acting on behalf of Principal in my capacity as its authorized representative, I appoint Stanley Permit Services and its employees and agents SPS as Principal's authorized representatives and agents to apply for location film (e.g. theatrical, television, commercial and other motion picture filming) and still photographic permits on behalf of Principal through FilmLA, Inc. for any city, county or through any other jurisdictions where FilmLA, Inc. operates, to negotiate, discuss, accept, modify, agree to and bind Principal to the terms and conditions of such permits (including all restrictions and/or community guidelines applicable to any such permit); and to execute such permits on behalf of Principal. Principal understands, acknowledges and agrees that it (and/or its insurer) remains responsible and liable for all obligations imposed by or incidental to any permit or rider issued to Principal signed by any employee or agent of (including any coordinator, runner or messenger SPS used by) SPS. Principal further agrees to comply with the terms and conditions of any such permits and SPS hereby appoints SPS as an authorized representative to facilitate compliance with such terms and conditions following issuance of any such permits and to enter into agreements for Principal with respect thereto. Any person, agency, entity, or organization (including FilmLA, Inc. and any city, county or other jurisdictions where FilmLA, Inc. operates) may rely upon this appointment and need not obtain further authorization for any act described herein. An original or faxed copy of this appointment shall be sufficient, and may be treated as an original for your purposes. The appointment may be revoked by Principal at any time in writing delivered to FilmLA, Inc., but in any case shall expire one (1) year from the date of execution set forth below. I declare under penalty of perjury under the laws of the State of California that I am authorized to appoint SPS as agent for Principal, and based upon that authority I hereby appoint SPS as Principal's agent as set forth herein.

Date: 1/24/2018



Representative's Signature
Stacey Brashear

Representative's Name (Please Print)
Locations

Representative's Title (Please Print)

CBS Corporation

Name of Principal (i.e. company name)
(Please Print)

Street: 8621 Hayden Pl.
City: Culver City
State: CA
ZIP: 90232

Principal's Mailing Address (Please Print)
310-840-3595

Principal's Phone Number (Please Print)

Stanley Permit Services
Dave Stanley

1481 E. 4th Street
Los Angeles, CA 90033
Ph. 323-260-4777 Fax. 323 415 6180

SPECIAL PERMIT TO USE SPECIAL EFFECTS

State Lic No 2386.08

Name: SALVATORE ROSE

Address: 10344 FARRALONE AVE

Phone: (818) 269-8325

Company:

City: CHATSWORTH

Mobile: (818) 993-6775

Email: srose426@aol.com

State: CA

Zip: 91311

Fax:

2nd Operator: 2386.08

SALVATORE ROSE

Production Title: I'M DYING UP HERE

Production Company: POSSIBLE PRODUCTIONS

Location: 6449 LANKERSHIM

PERMISSION IS HEREBY GRANTED TO SIMULATE:

3 ACTORS SMOKING, STOVE USE (NO MINORS), ATMOSPHERIC SMOKE

USING THE FOLLOWING SPECIAL EFFECTS MATERIAL:

PRE-PLUMBED STOVE, 3 PACKS OF CIGARETTES, WATER-BASED ATMOSPHERIC SMOKE

UNDER THE FOLLOWING CONDITIONS:

UNDER THE DIRECT SUPERVISION OF SALVATORE ROSE, 2386.08 AND *SPOT CHECK FOR EFFECT ONLY*
FILMLA #136612 (PENWELL) NO BYPASSING OF FIRE ALARM OR SMOKE DETECTORS WITHOUT LAFD
APPROVAL - GENERAL PRECAUTIONS AGAINST FIRE/INJURY.

ADDITIONAL TERMS AND CONDITIONS

992.6 HSC RESPONSIBILITY. The Company representative shall provide to the authority having jurisdiction the name and license number of the special effects operator who shall have the authority, responsibility and be in charge of handling all Special Effects Material. The company representative shall also allocate sufficient time to the Special Effects Pyrotechnic Operator to prepare for the transportation, parking, storing, securing daily, discharging, disposing of, or otherwise handling of fireworks, pyrotechnic devices, or materials in a sane manner. Upon completion of firing, no unauthorized person shall be permitted access to the firing area until the licensed pyrotechnic operator has determined the area to be safe and secure.

NOTICE: The permittee and production company shall be advised that this permit in no way removes or modifies their responsibility to comply with any other applicable laws or ordinances, including those relating to excessive noise.

57.105.8 THE CHIEF SHALL HAVE THE POWER TO REVOKE OR SUSPEND ANY SPECIAL PERMIT UPON VIOLATION OF THE TERMS AND CONDITIONS IN ACCORDANCE WITH PROVISIONS OF SECTION 57.105.5 OF THE LOS ANGELES MUNICIPAL CODE.

SUBJECT TO FIELD INSPECTION

NO DEVIATION WITHOUT WRITTEN PERMISSION

TEMPORARY FROM

4/17/2018 TO 4/17/2018

Fire Chief

By: MOREL

Phone: 213 978-3670